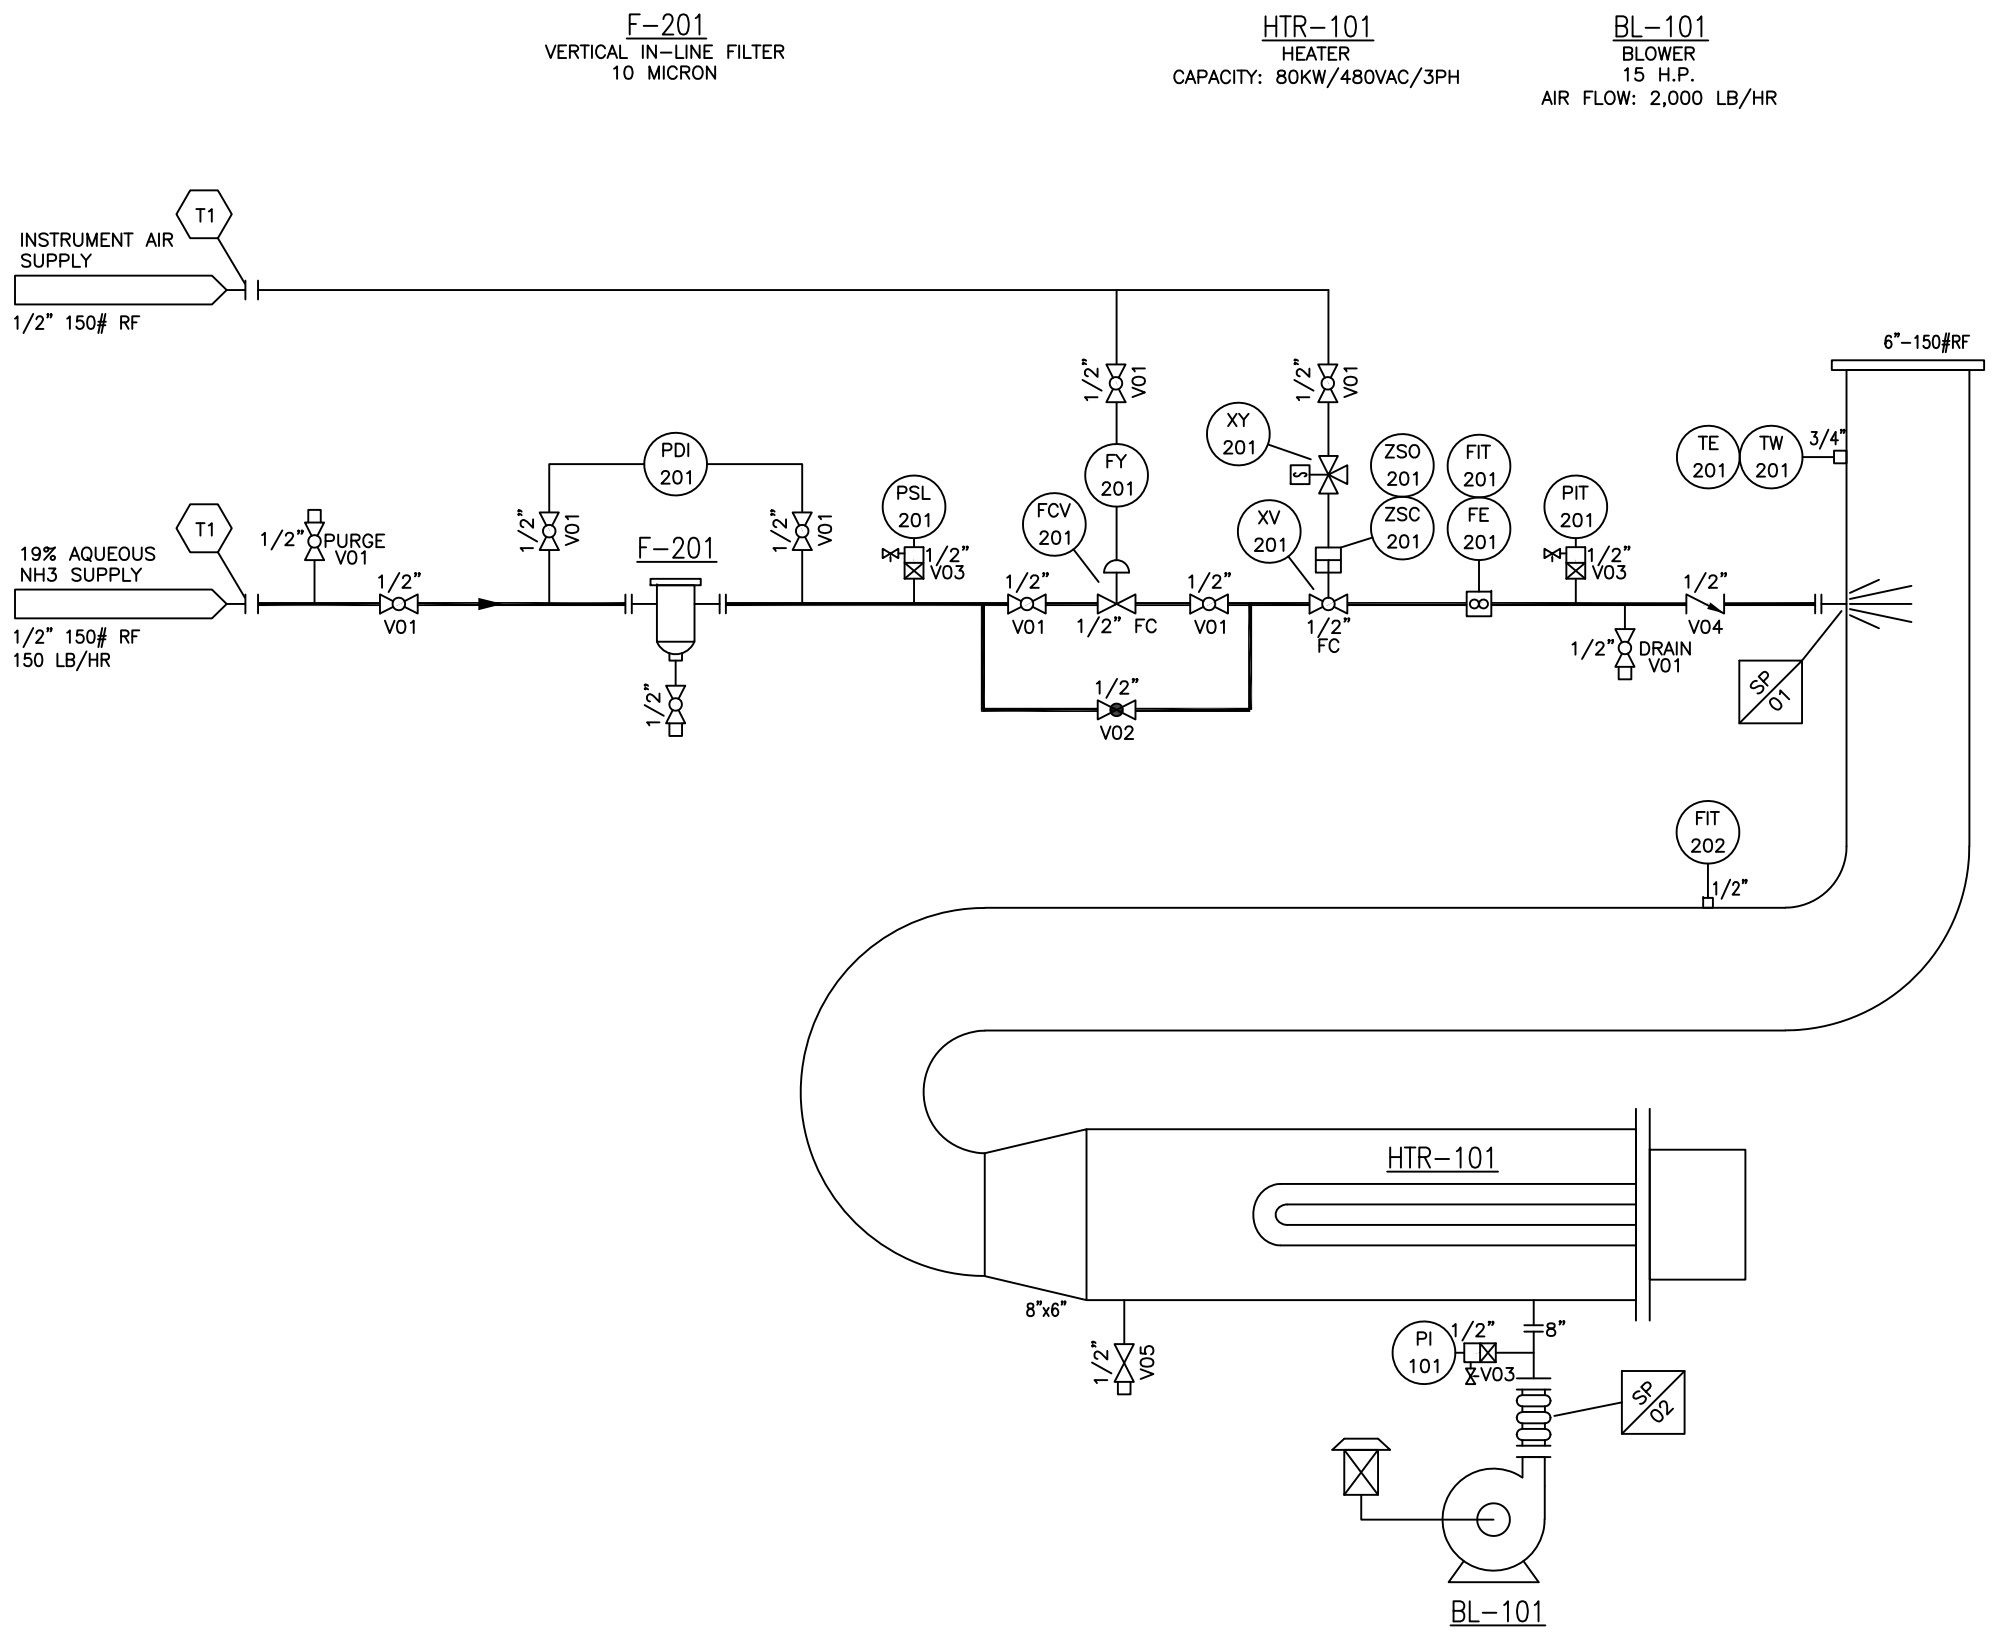

INTEGRATED FLOW SOLUTIONS

6461 REYNOLDS RD, TYLER, TEXAS, USA 75708
PHONE NUMBER: +1 (903) 595-6511
EMAIL: SUPPORT@IFSOLUTIONS.COM

THIS DRAWING IS THE PROPERTY OF INTEGRATED FLOW SOLUTIONS AND SHALL NOT BE REPRODUCED, COPIED, LENT, NOR USED FOR ANY PURPOSE OTHER THAN THAT WHICH IT IS FURNISHED EXCEPT BY WRITTEN PERMISSION.

REV.	DATE	DESCRIPTION	DES	ENG
A	28JUN18	ISSUED AS PROPOSAL	DRD	CM

PROJECT:
CUSTOMER NAME:
END USER:
SYSTEM DESCRIPTION:
TAG NUMBER:
CUSTOMER PO#:

PIPING & INSTRUMENTATION DIAGRAM

CLIENT No.: –

SCALE: NONE	SECTION	JOB	SHEET	TOTAL SHEETS	REV.
PM.: DP	P –	?????? –	01	01	A